EO-9054-B

REVISIONS	
TLM 02/27/90	12
REDRAWN TO CADAM W.J.T. 1/5/90 JP	
T.L.MATONTI P.PHILIPPIDIS 9/8/93	13
REMOVE "MAX. WIRE SIZE 3#2/0 AWG.". ADD "INCLUDING BUS".AND "REQ'D. IF BELOW FLOOR GRADE" V.D 9/1/93 JP	
	14
REMOVED 3'-0" MIN. FROM METER BANK & ADDED NOTE C.W 3/11/94	

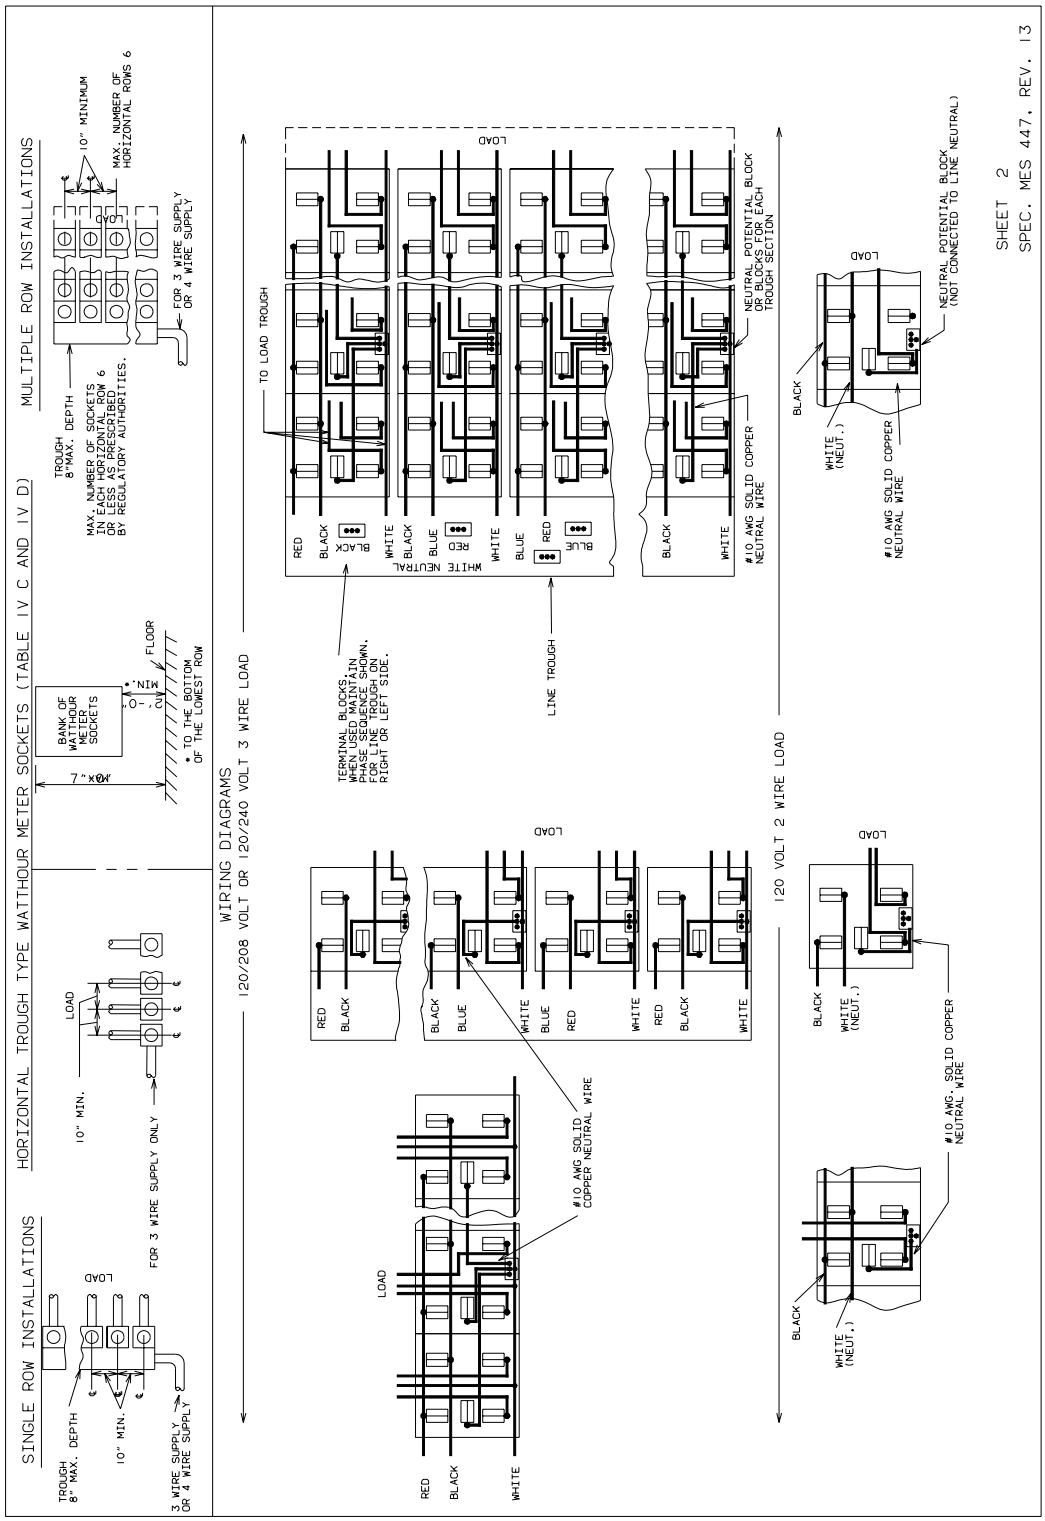

REFERENCE DWG.

WATTHOUR METER SOCKETS (SHEET 1) EO-9053-B

FOR ADDITIONAL NOTES AND INFORMATION, ... SEE SHEET 1

REFERENCE TABLES APPLY TO BOOKLET "APPROVED ELECTRIC SERVICE EQUIPMENT"

WATTHOUR METER SOCKETS
ON LOAD SIDE OF METER DISCONNECT.
(SHEET 2 OF 2)

CONSOLIDATED EDISON COMPANY OF N. Y. INC.
DISTRIBUTION ENGINEERING DEPARTMENT

DATE 2/25/59
LAST REV.3/11/94

MES 447 REV.14

FIELD MANUAL NO.4 SECTION 6
FIELD MANUAL NO.16 SECTION 3

COMPUTER GENERATED DRAWING NOT TO BE HAND REVISED

FOR APPROVAL	DIV	SIGNATURE	DATE	DRAWN BY J.V.	DATE 5/30/85	CHECKED BY	DATE
				TRACED BY	DATE	SCALE NONE	
				APPROVED			
EO-9054-B				CHIEF DESIGN ENGINEER	DATE		
				METER ENGINEER	DATE		